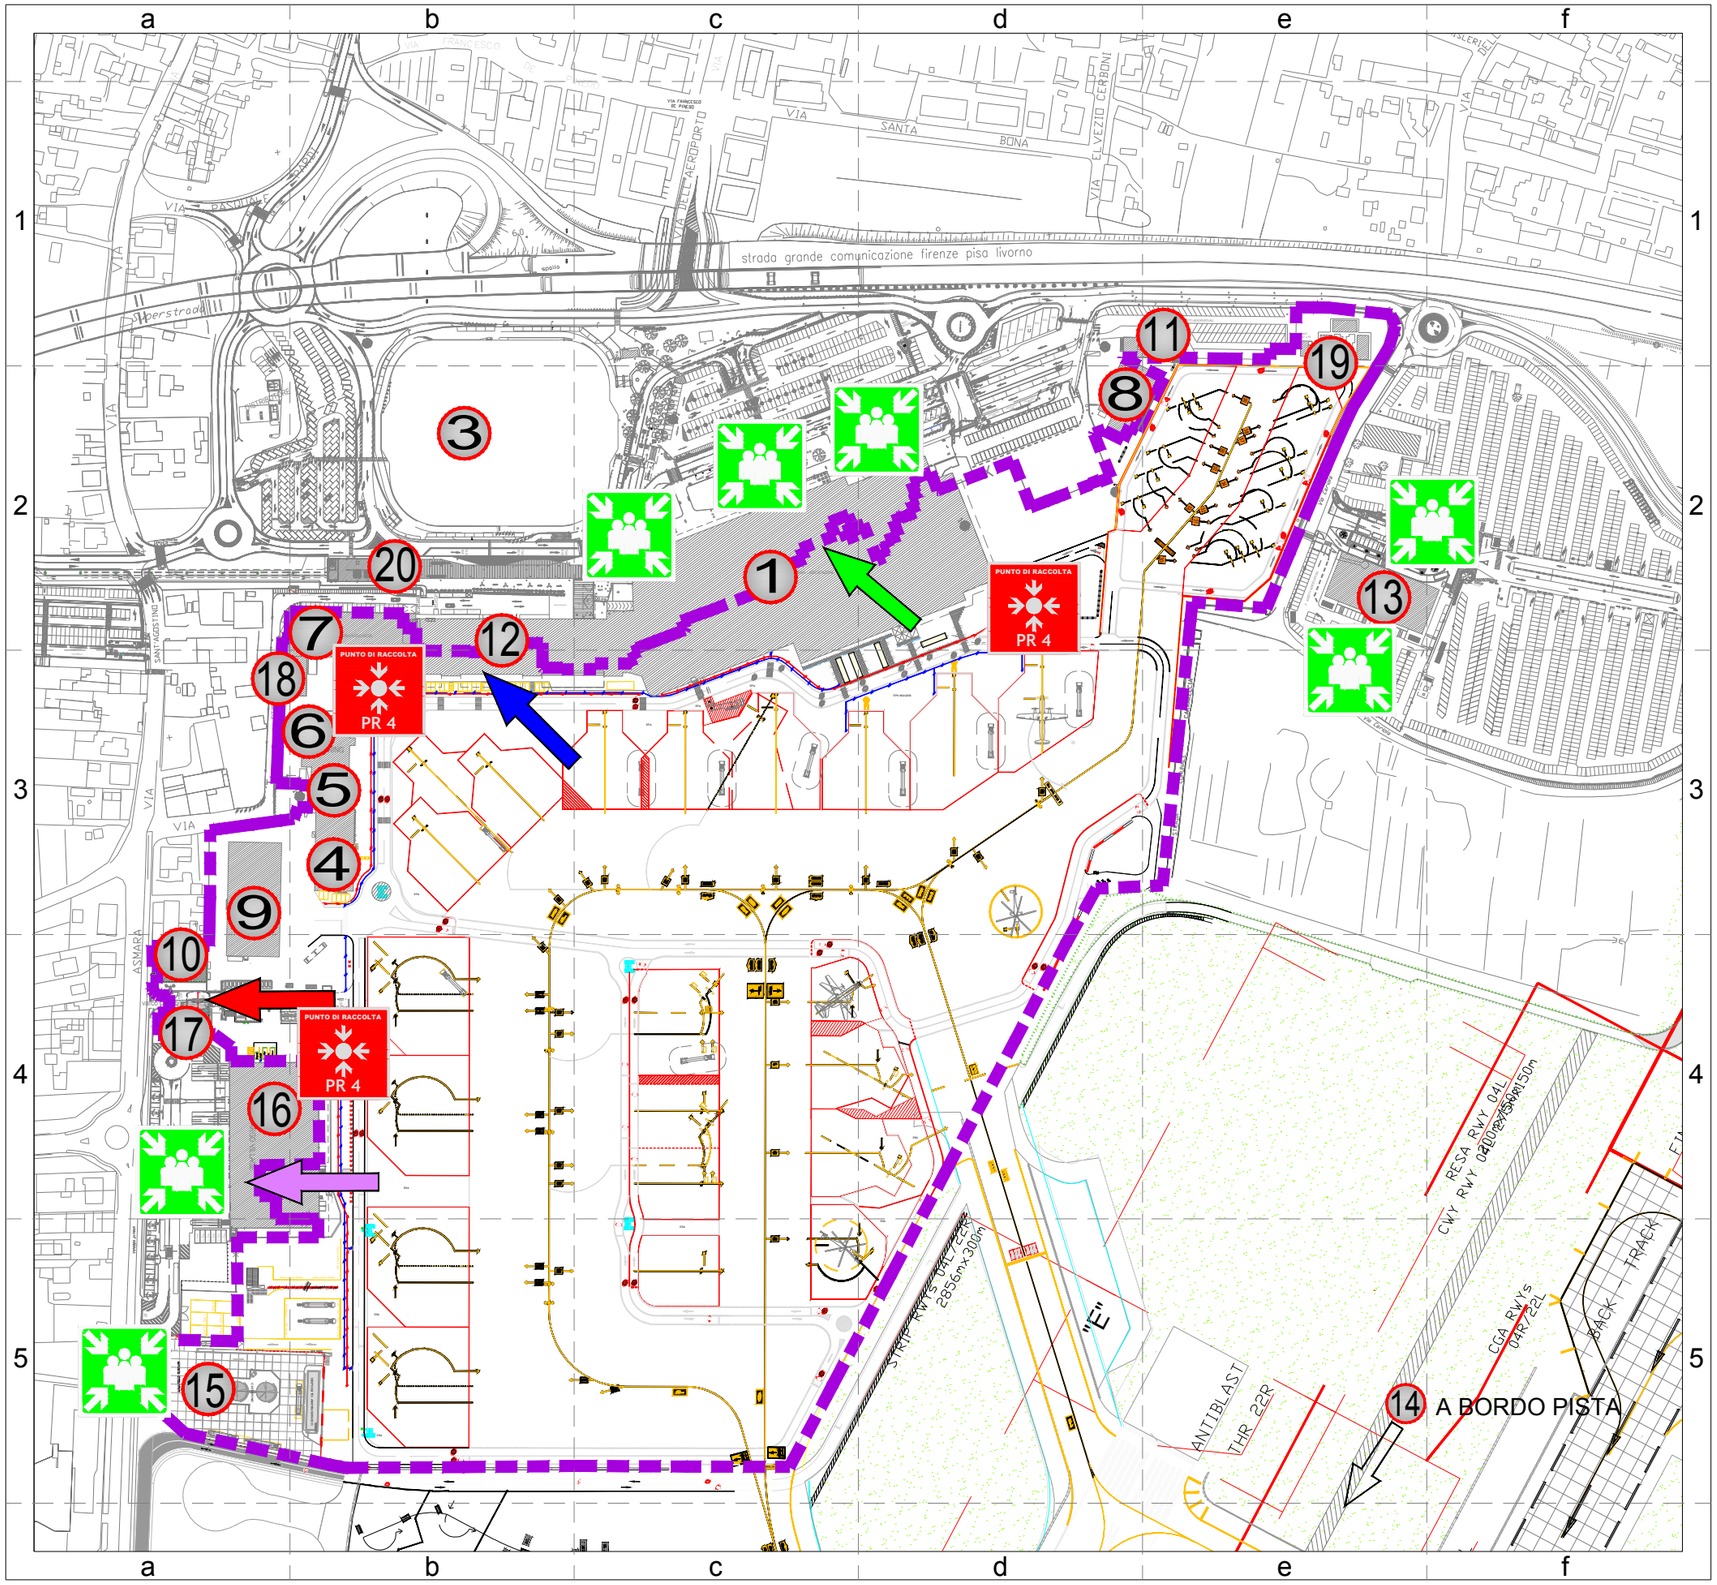

KEY

1. AIRPORT
3. MULTI-STOREY CAR PARK "P2"
4. GARAGE
5. WAREHOUSE
6. CATERING
7. CARGO WAREHOUSE
8. EX DHL WHAREHOUSE (not in use)
9. FIRE BRIGADE BARRACKS
10. TECHNOLOGICAL PLATFORM
11. EX FEDEX WAREHOUSE
12. BUILDING "A"
13. RENT-A-CAR TERMINAL
14. FIRE BRIGADE BRANCH UNDER THE CONTROL TOWER
15. FUEL STORAGE DEPOT
16. CARGO VILLAGE
17. VEHICLE GATE BOX
18. TRIGENERATION BUILDING
19. BOX
20. TERMINAL PEOPLE MOVER

- AIRSIDE AREA VEHICLE EXIT / ENTRANCE
- AIRSIDE AREA PEDESTRIAN EXIT / ENTRANCE
- PASSENGER DEPARTURES ENTRANCE
- AIRSIDE AREA CARGO EXIT / ENTRANCE
- STERILE / CRITICAL AREAS CUSTOMS CIRCUIT
- AIRSIDE / LANDSIDE MEETING POINTS

Toscana Aeroporti

PROGETTO: PISA AIRPORT GALILEO GALILEI
SAFETY PLAN

DATA:	SCALA: ...	FILE: ...
COMMESSA: ZL002/16	RICHIESTO DA:	DISEGNATO DA:

OGGETTO: GENERAL SITE PLAN

Ann. 4.1